NOTE: Trickle vents can be provided if required

ELEVATION & HORIZONTAL SECTIONS

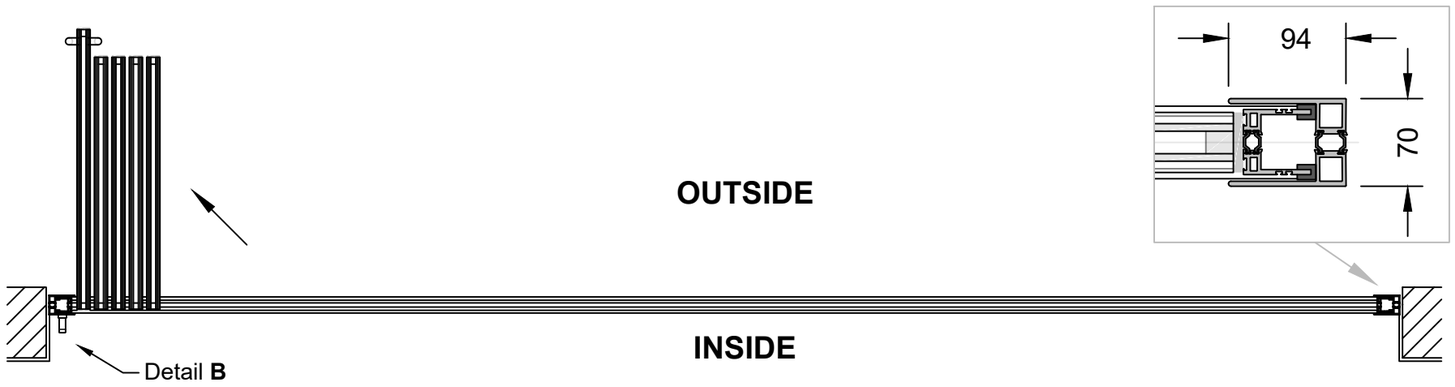

Side Column Dimensions

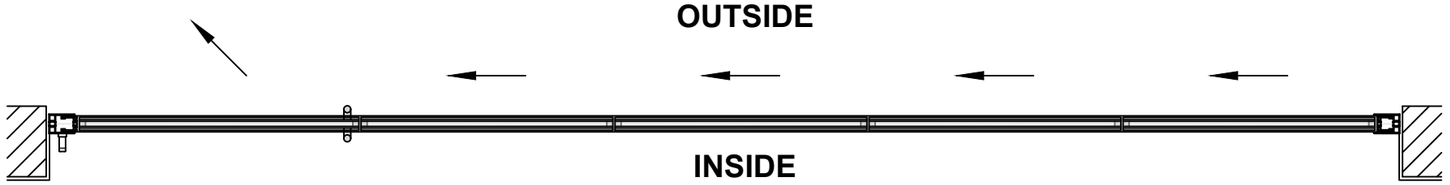

Finished Manufactured Dimensions are the Structural Opening Dimensions!
Any Tolerances Shown are for FGC's fitting to allow for dimensional variations in glass panels and is Subject To Site Survey

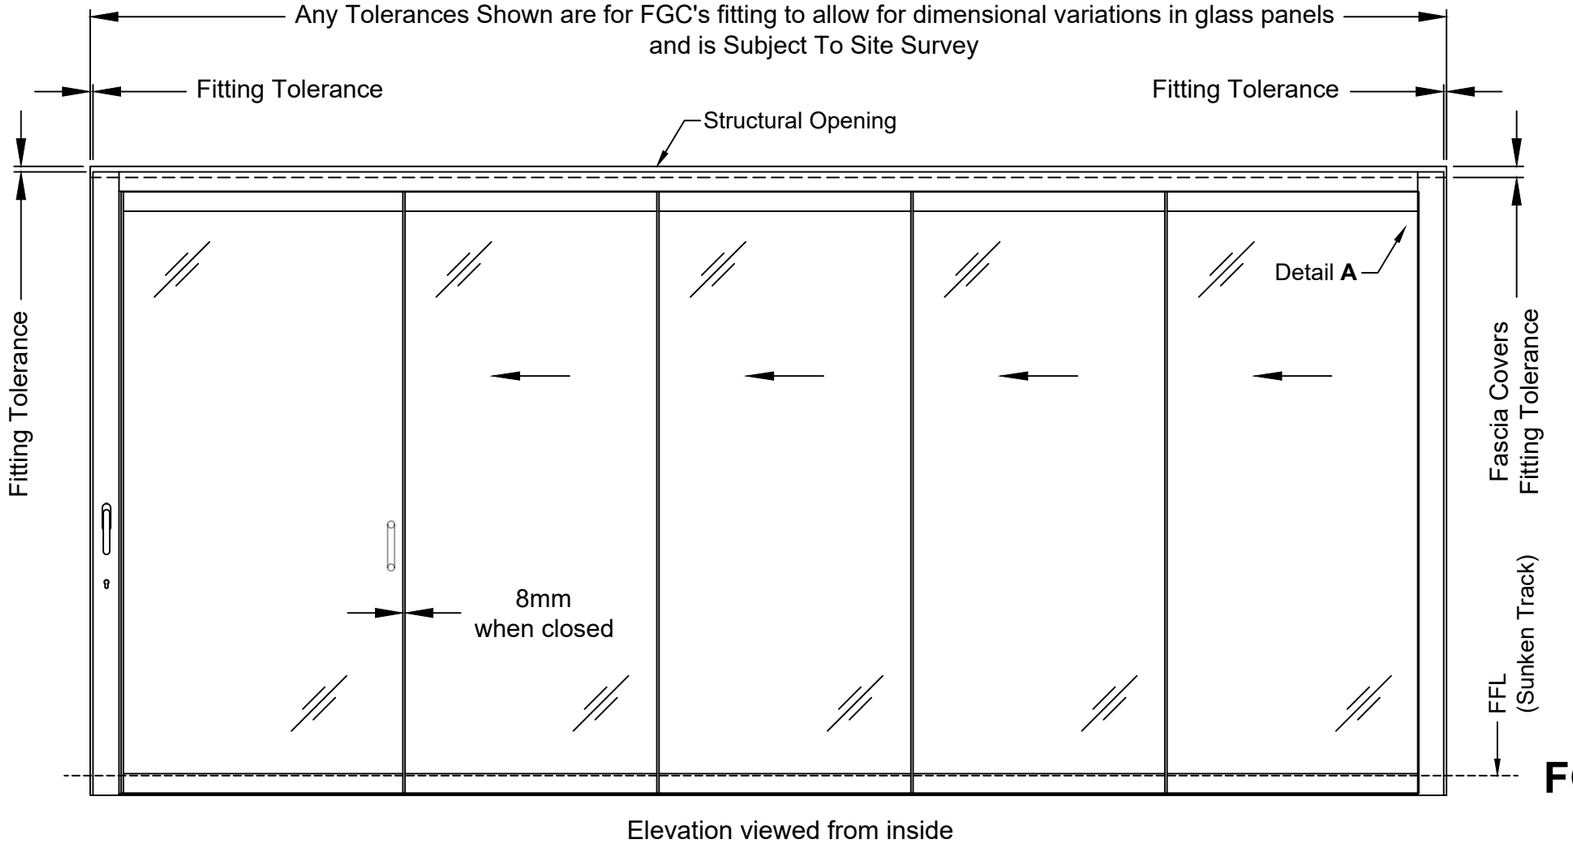

Elevation viewed from inside

ENLARGED DETAILS

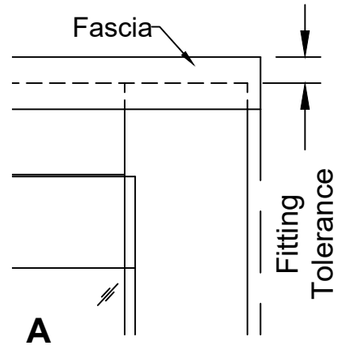

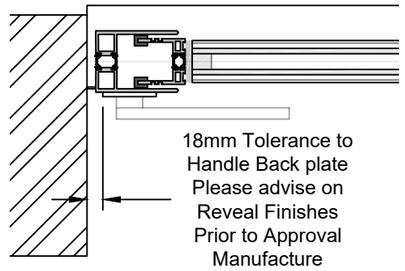

VERTICAL SECTIONS

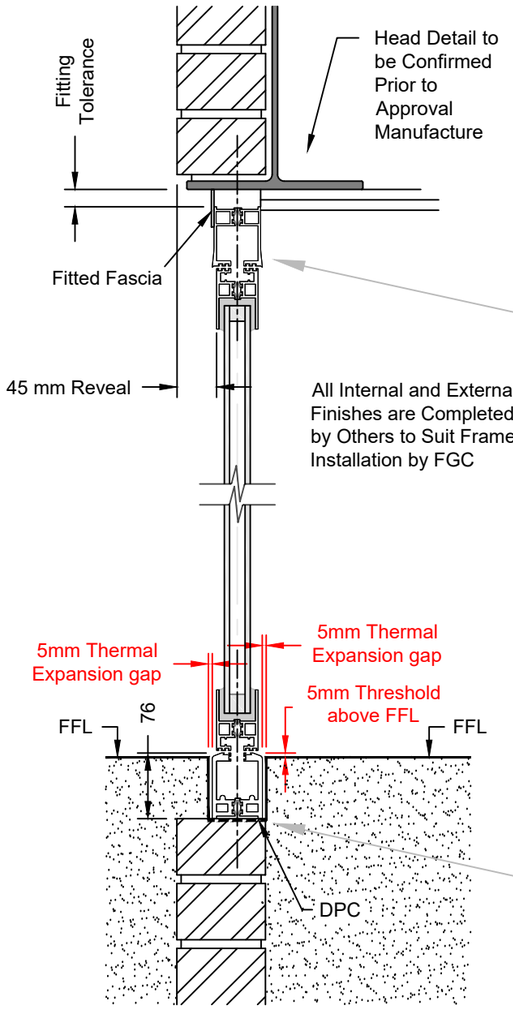

Top Track & Profile Dimensions

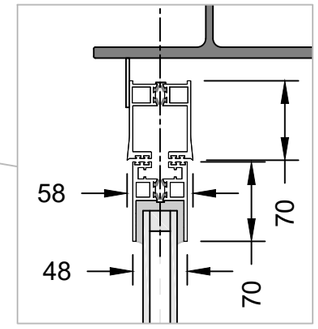

Bottom Track & Profile Dimensions

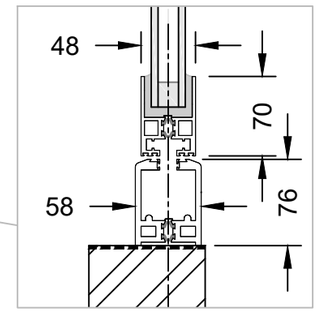

FGC Double Glazed Sunken Track Technical Drawing 2020

July 2021

FRAMELESS GLASS CURTAINS

This Drawing is the Property of Frameless Glass Curtains LTD