Sectional Overhead Doors

dp doors and shutters high specification Sectional Overhead Doors are designed for large external openings to give unobstructed access and low maintenance, trouble free, weather proof service. A choice of widths and heights is available, as every door is made to customer's individual requirements, and can cater for low headroom, high lift, contour (following the roof line) and vertical lift situations.

Construction is of materials specially selected to withstand the rigours of daily use, making them ideal for high traffic areas. Door panels are constructed from galvanised steel sheet bonded with high density CFC free polyurethane foam, producing a strong rigid section with excellent 'U' value and a thermal break between panels. All associated hardware is of galvanised steel and seals at the top and bottom and at each side ensure weather protection.

Each door is counterbalanced by tempered helical springs mounted at high level on roller bearings for quiet, smooth operation, with cable tensioning devices. Operation can be manual via continuous chain or push up with pull down cord, or electrical via appropriate single or 3 phase motor with push button control and emergency cut-off with hand operation facility. Automatic activation can be by all types of electronic control mechanisms and safety edges can be supplied. Options include external locking, pass door and double glazed windows

Experienced sales engineers are available to discuss your requirements and carry out a full site survey prior to submitting a competitive quotation for supply only, or supply and installation, utilising our trained installers with full nationwide coverage.

Our contract maintenance service will relieve you of the responsibility of maintenance and repair and enhance the life of all the industrial doors on your site.

CHAS
CONTRACTORS HEALTH & SAFETY ASSESSMENT SCHEME
Accredited Contractor
www.chas.gov.uk

BUILDING REGISTER APPROVED
www.buildingregister.com

DHF
Door & Hardware Federation

TÜV UKQA
UKAS QUALITY MANAGEMENT 065
GB 00605

dp DOORS & SHUTTERS LTD

23b Orgreave Crescent, Dore House Industrial Estate, Sheffield, S13 9NQ
Tel: 0114 288 9464 Fax: 0114 293 9193
E-mail: sales@dpdoorsandshutters.co.uk Web site: www.dpdoorsandshutters.co.uk

Sectional Overhead Doors

Typical Arrangements

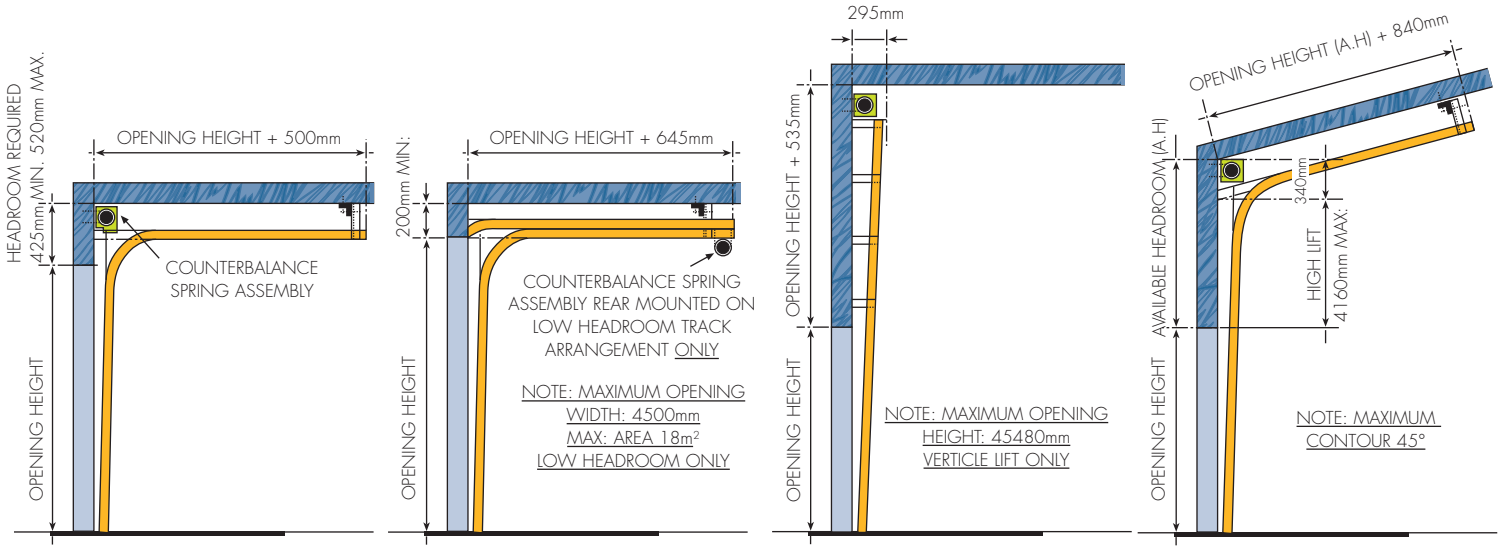

Standard Lift | Low Headroom | Vertical Lift | High/Contour Lift

Steelwork Requirement

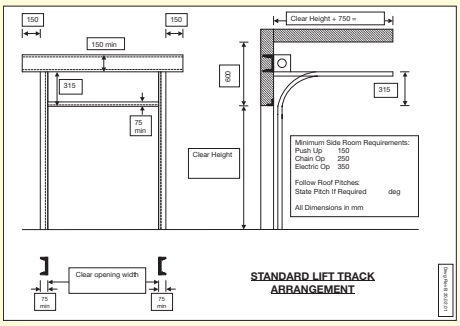

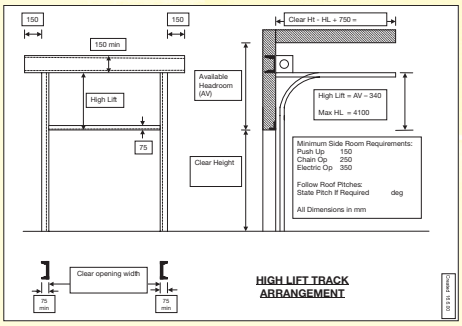

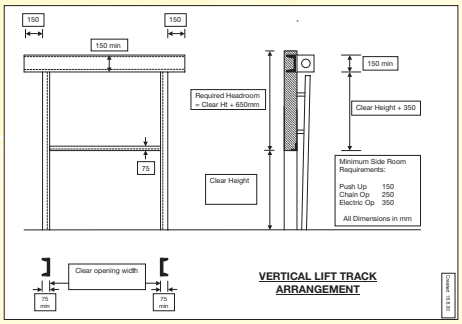

Composition and manufacture

Double skinned galvanised steel panel section with polyurethane foam core for rigidity and insulation, assembled with weathertight seals between sections to form door.
Vertical and horizontal tracks and all hardware in galvanised steel.
Rubber/PVC/neoprene weather seals to top, bottom and to fit opening sides.

Size and weight

Bespoke manufacture to customer's specification.
Maximum height 6000mm, maximum width 6000mm.

Appearance

Standard finish - external: white polyester primer
internal: white polyester primer
Options: Plastisol in most HP200 colours; PVF2 Colourcoat in selected colours

Sitework

Full service from advice to site survey, manufacture, delivery and installation.

Contact

Sales Department

CONTRACTORS HEALTH & SAFETY ASSESSMENT SCHEME
Accredited Contractor
www.chas.gov.uk

BUILDING REGISTER APPROVED
www.buildingregister.com

DHF
Door & Hardware Federation

TÜV UKQA
UKAS QUALITY MANAGEMENT 065
GB 00605

DOORS & SHUTTERS LTD

23b Orgreave Crescent, Dore House Industrial Estate, Sheffield, S13 9NQ
Tel: 0114 288 9464 Fax: 0114 293 9193
E-mail: sales@dpdoorsandshutters.co.uk Web site: www.dpdoorsandshutters.co.uk